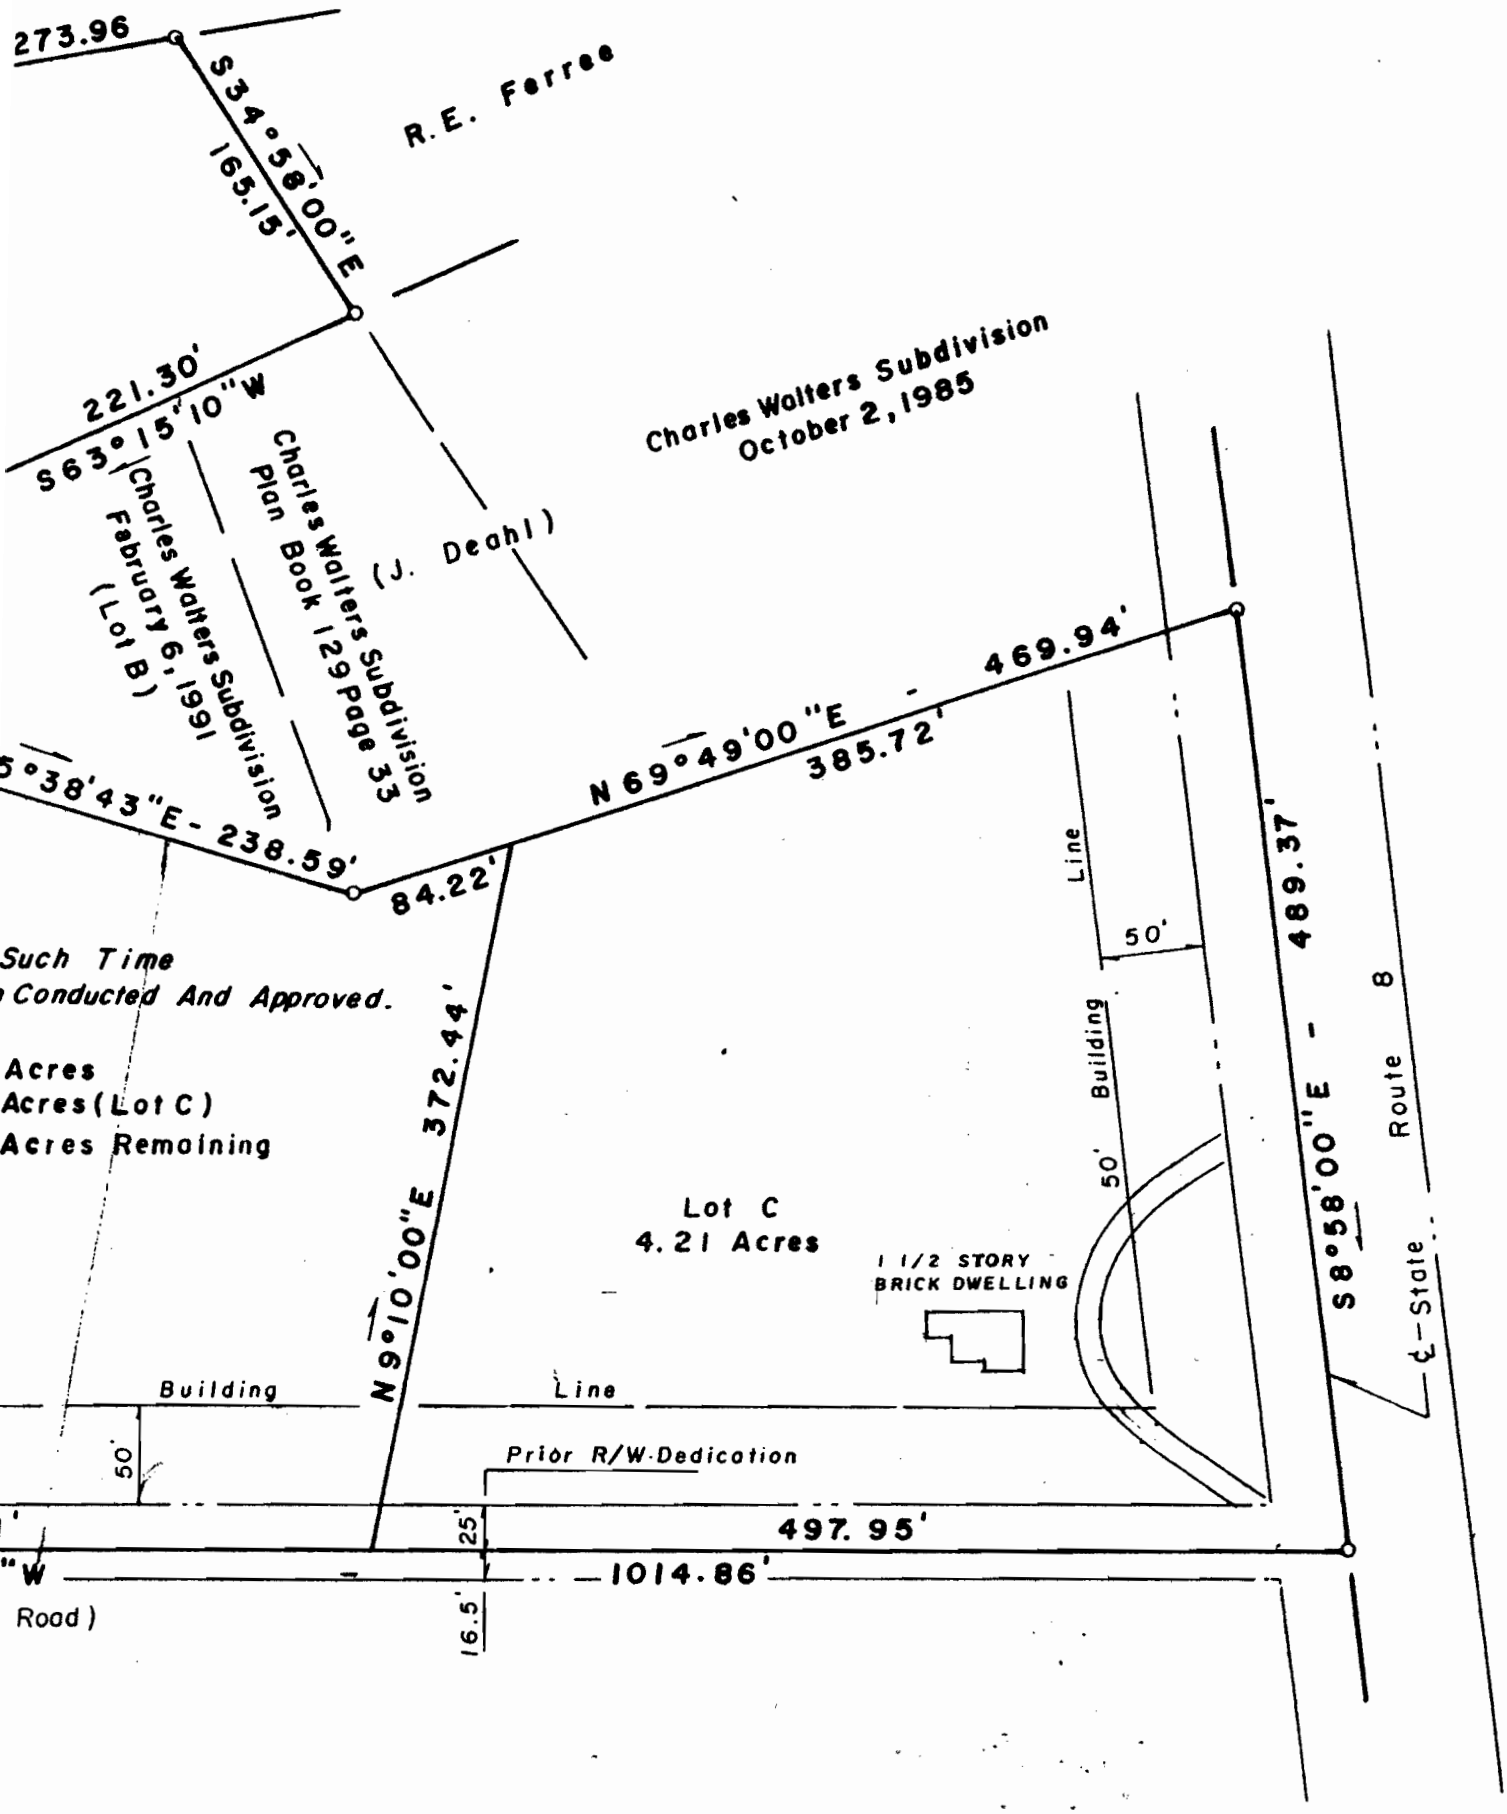
273.96
S34°58'00"E
165.15'
R.E. Ferree
221.30'
S63°15'10"W
Charles Walters Subdivision
October 2, 1985
Charles Walters Subdivision
February 6, 1991
(Lot B)
Charles Walters Subdivision
Plan Book 129 Page 33
(J. Deahl)
469.94'
N69°49'00"E
385.72'
5°38'43"E - 238.59'
84.22'
Such Time
Conducted And Approved.
Acres
Acres (Lot C)
Acres Remaining
N9°10'00"E 372.44'
Line
50'
489.37'
Building
50'
S8°58'00"E
Route 8
Lot C
4.21 Acres
1 1/2 STORY
BRICK DWELLING
℄-State
Building
Line
50'
Prior R/W Dedication
25'
497.95'
1014.86'
16.5'
Road)